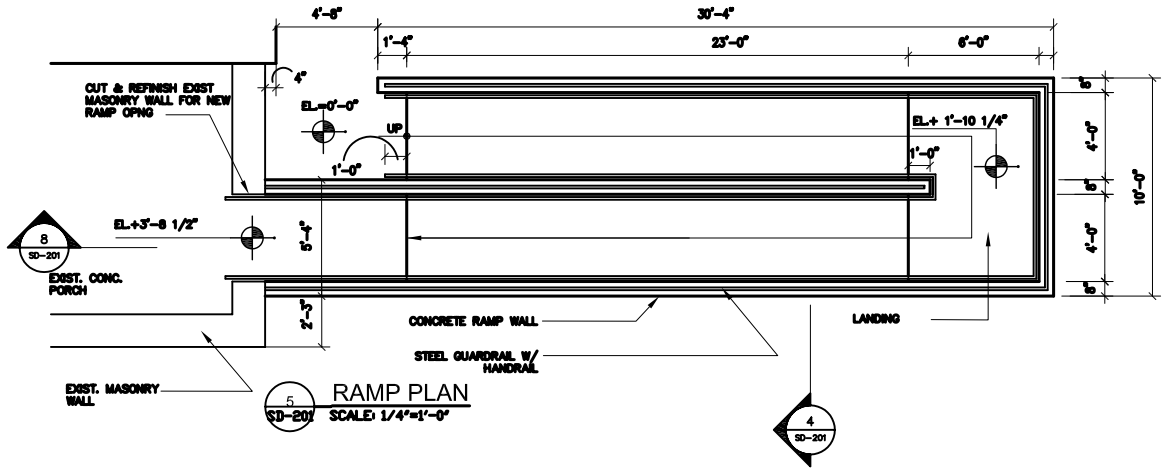

5 SD-201 RAMP PLAN
SCALE: 1/4"=1'-0"

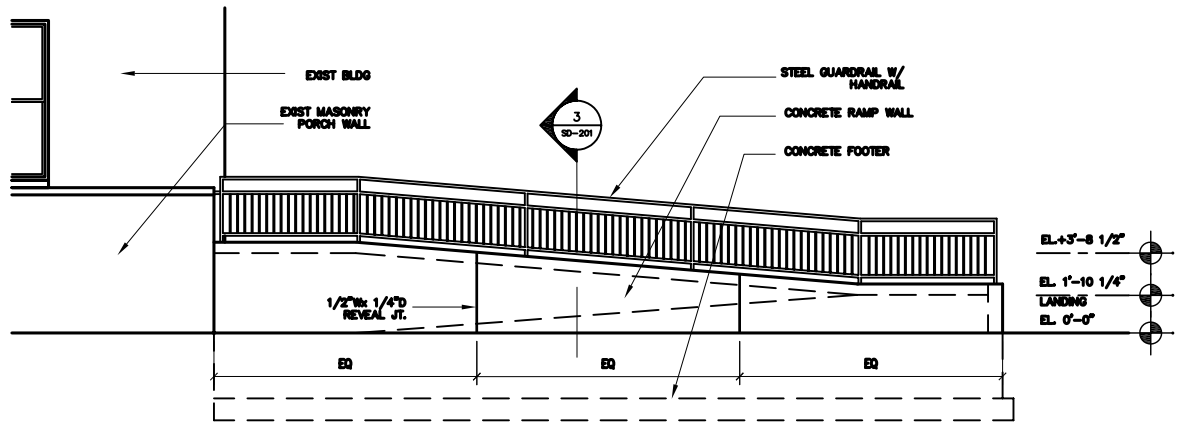

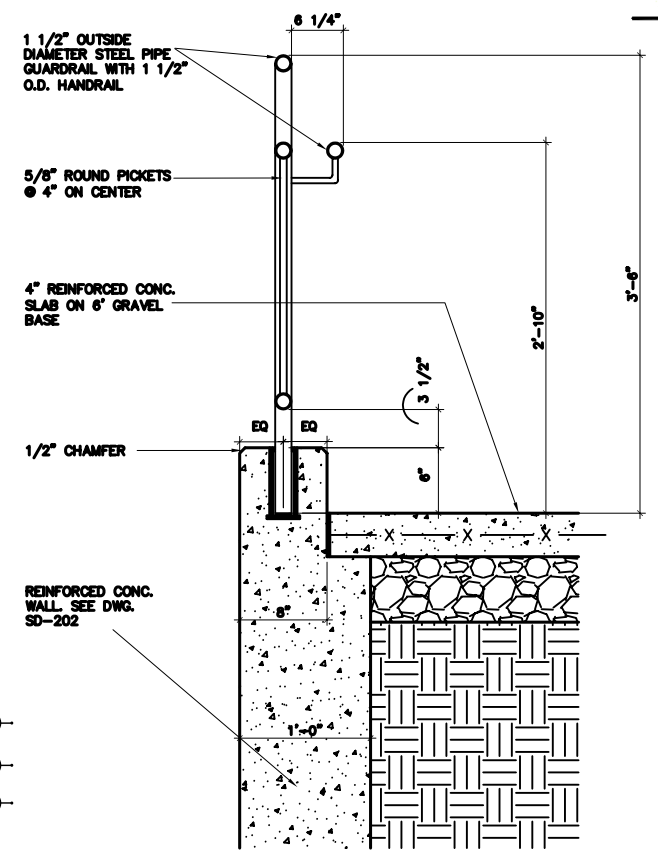

2 SD-201 GUARDRAIL HANDRAIL DETAIL
SCALE: 1 1/2"=1'-0"

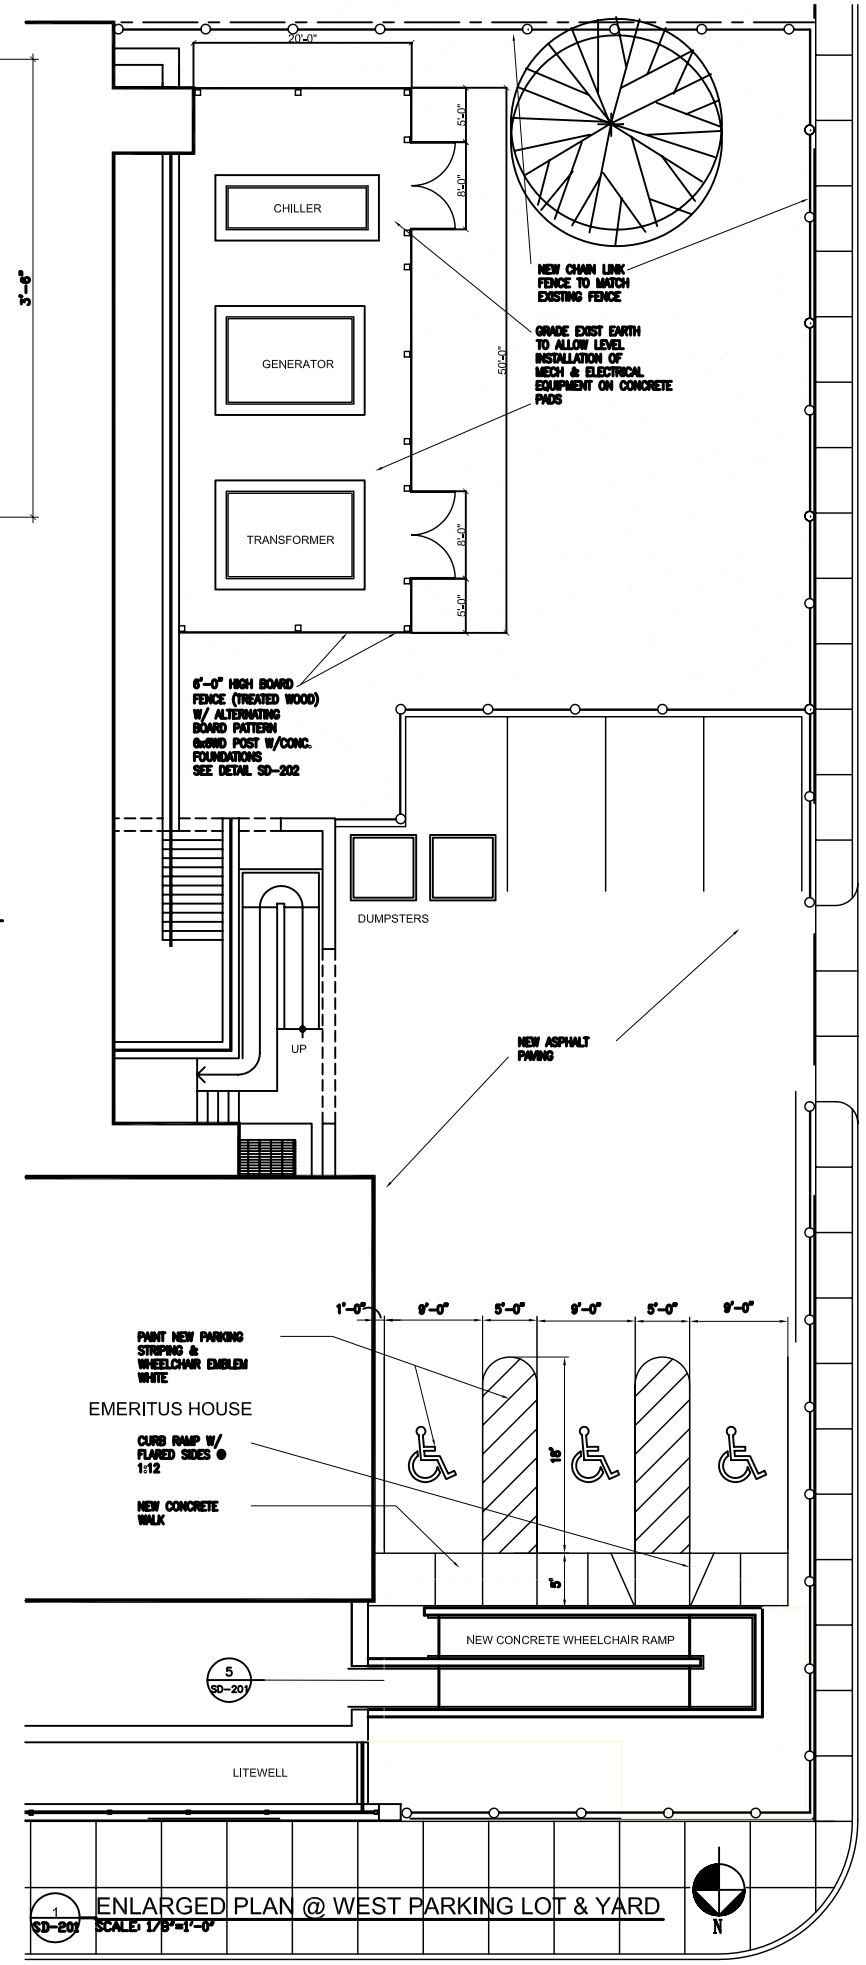

1 SD-201 ENLARGED PLAN @ WEST PARKING LOT & YARD
SCALE: 1/8"=1'-0"

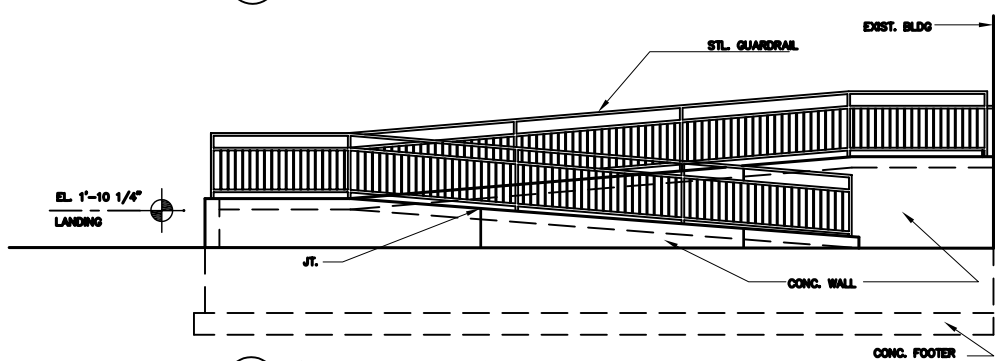

6 SD-201 NORTH ELEVATION
SCALE: 1/4"=1'-0"

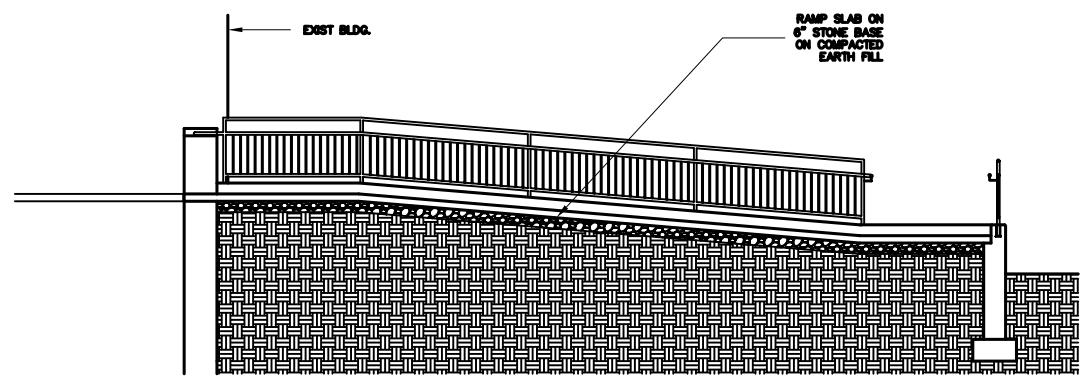

8 SD-201 SECTION
SCALE: 1/4"=1'-0"

FOR NEW SITE WORK INCLUDING EXCAVATION FOR THE NEW WHEELCHAIR RAMP, PARKING LOT ASPHALT PAVING, AND GRADING FOR MECHANICAL / ELECTRICAL EQUIP. PADS, THE CONTRACTOR SHALL PROVIDE PROTECTION TO CONTROL EROSION AND SEDIMENTATION IN ACCORDANCE WITH THE ENVIRONMENTAL PROTECTION AGENCY (EPA) BEST MANAGEMENT PRACTICES.

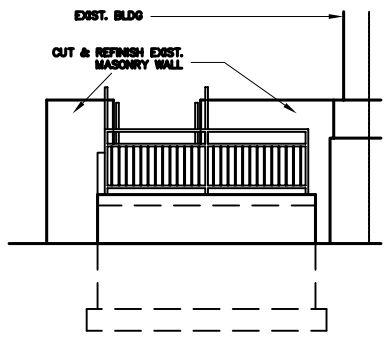

3 SD-201 WEST ELEVATION
SCALE: 1/4"=1'-0"

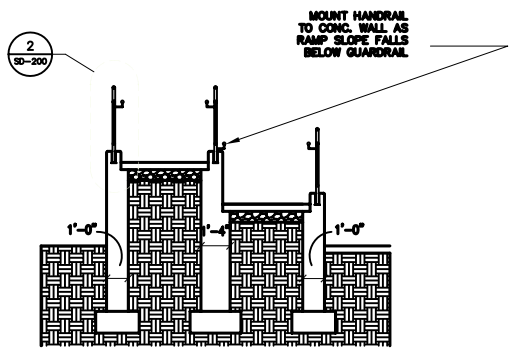

4 SD-201 SECTION
SCALE: 1/4"=1'-0"

Emeritus House Historic Restoration

4450 Cedar Avenue
Cleveland Ohio, 44103

Robert P. Madison International, Inc
Architects Engineers Planners
2930 Euclid Avenue
Cleveland, Ohio 44115
Tel. 216-861-5195 Fax. 216-621-5738

Mechanical Engineer
POINT ONE DESIGN, LTD
Consulting Engineers
Tel: (440) 230-1980 Fax: (440) 230-1851

Developers:
PWA EMERITUS LLC
Phillis Wheatley Association
4450 Cedar Avenue
Cleveland, Ohio 44103
Tel. 216-391-4443
Fax. 216-791-6485

Famicos Foundation
1325 Ansel Road
Cleveland, Ohio 44106
Tel. 216-791-6476
Fax. 216-791-6485

Ohio Capital Corporation for Housing
88 East Broad Street,
Columbus , OH 43215
Tel. 614-224-8448
Fax. 614-224-8452

Contractors:
Marous Brothers Construction
1702 Joseph Lloyd Parkway
Willoughby, OH 44094
Cleveland, Ohio 44115
Tel. 440-951-3904
Fax. 440-951-3781

Building Managers
ABC Management
P.O. Box 228035
23875 Commerce Park
Cleveland, Ohio 44122
Tel. 216-591-0881
Fax. 216 -591-1162

REVISIONS		
NO.:	DATE:	REMARK:

DATE:	6-9-06
SCALE:	1/16"=1'-0"
DRAWN:	DM
CHECKED:	RKM
PROJECT NO.:	0329

© P. MADISON INTERNATIONAL, INC.

Site Development
Enlarged Plan
Ramp Details

SD-201